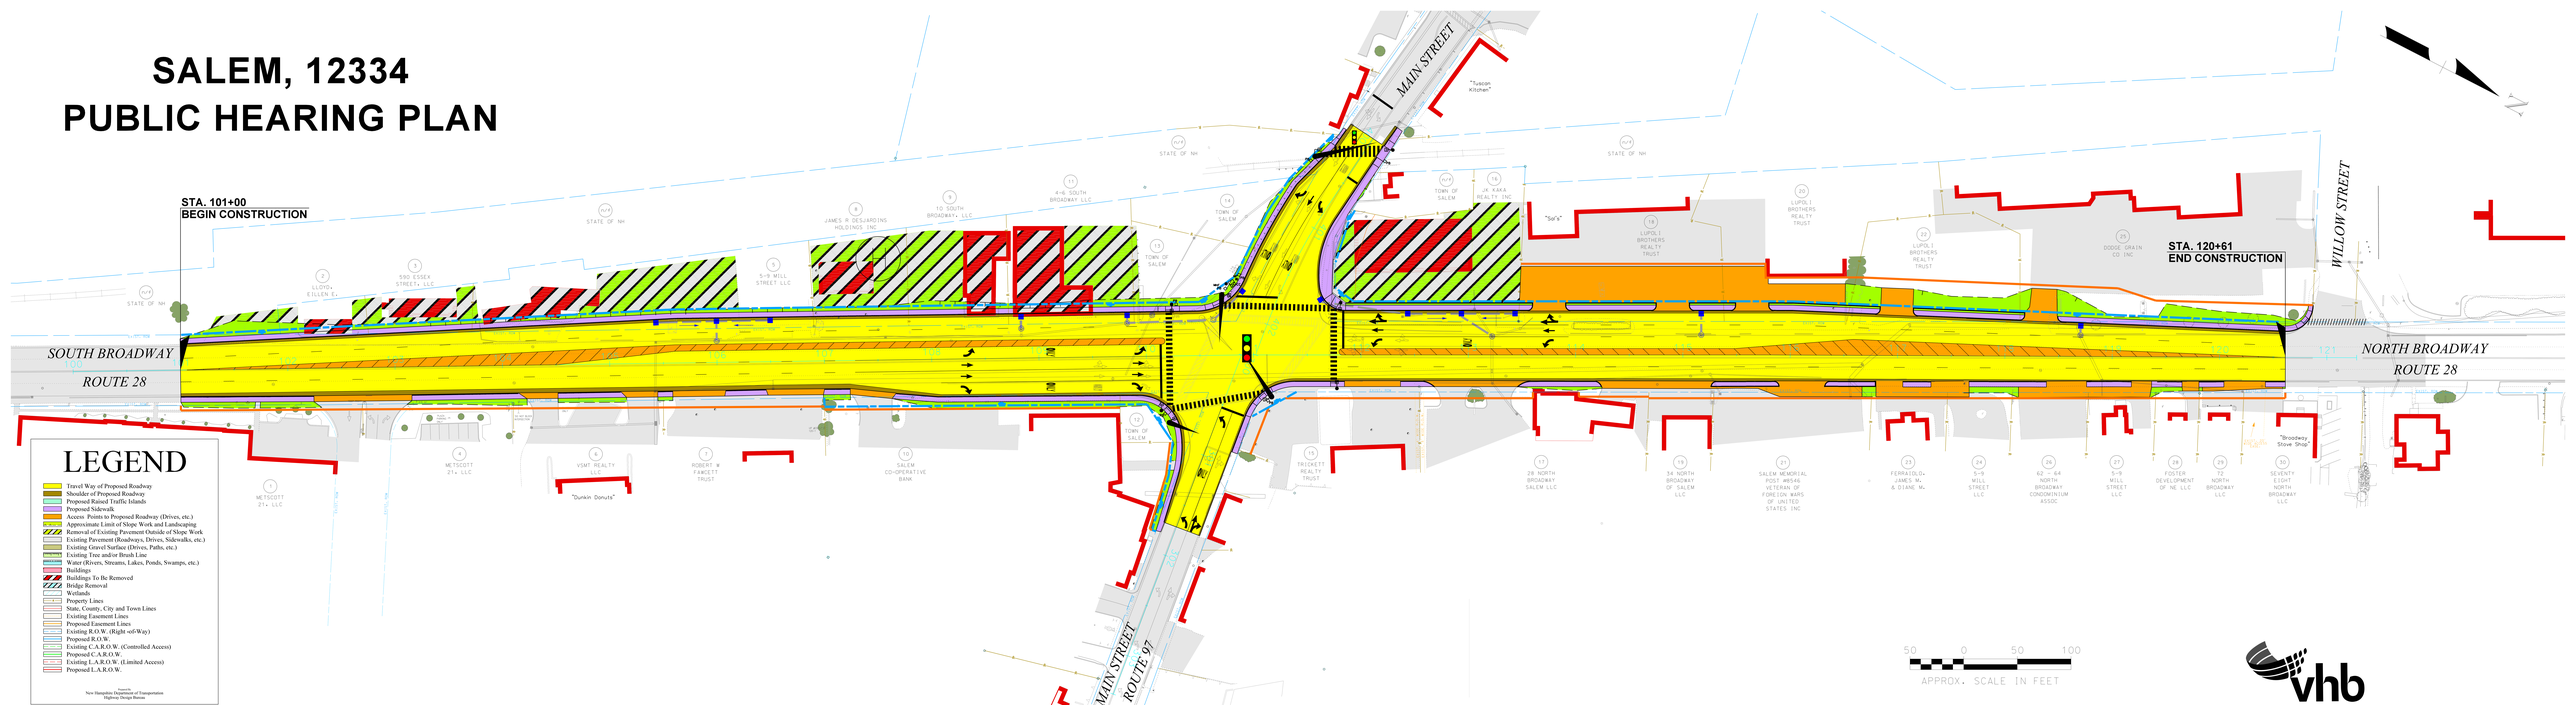SALEM, 12334
PUBLIC HEARING PLAN